




PHONE (406) 259-9175 FAX (406) 259-9675
P.O. BOX 80601 BILLINGS, MONTANA 59108

MO-124 Mobile Office 46' x 10'

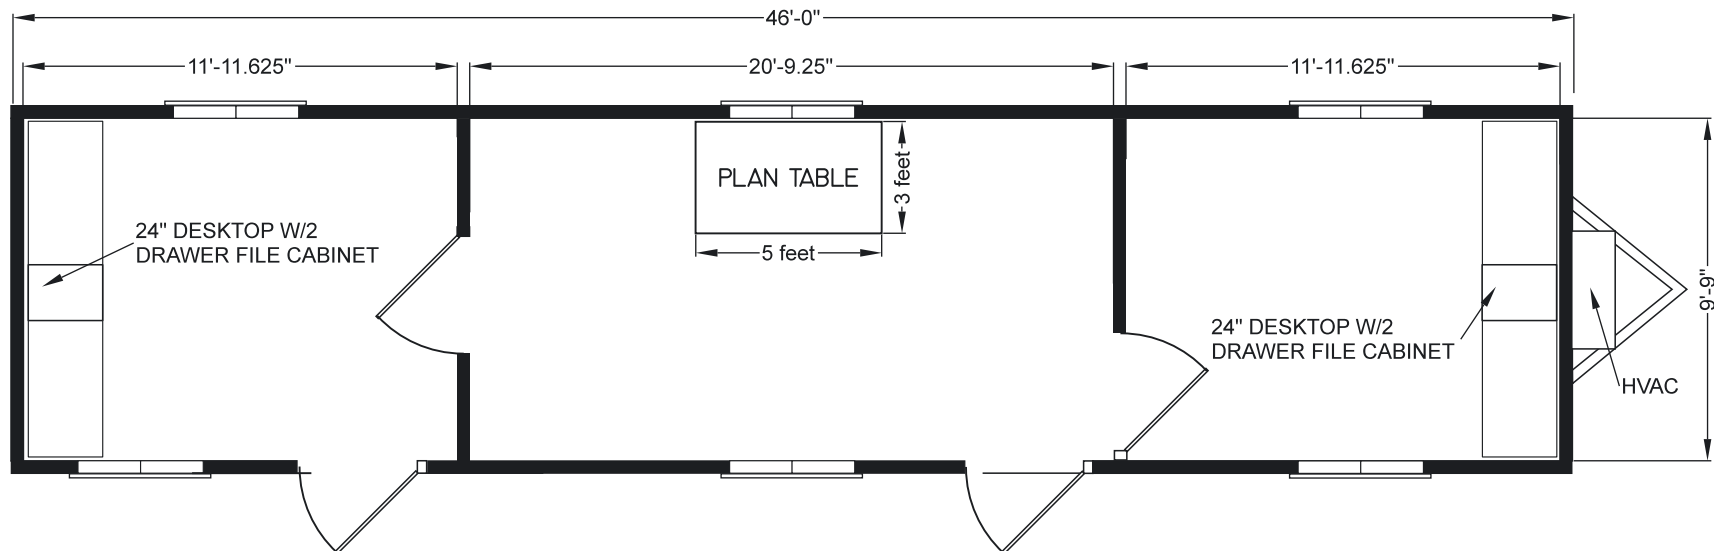

ELECTRICAL:

Single phase 120/220V 100 amp

INSULATION:

R-38 in ceiling, R-30 in floor, R-21 in exterior walls

EXTERIOR:

Wood siding

HEATING:

34,130 BTUH ceiling ducted w/thermostat

A/C:

23,400 BTUH ceiling ducted w/thermostat